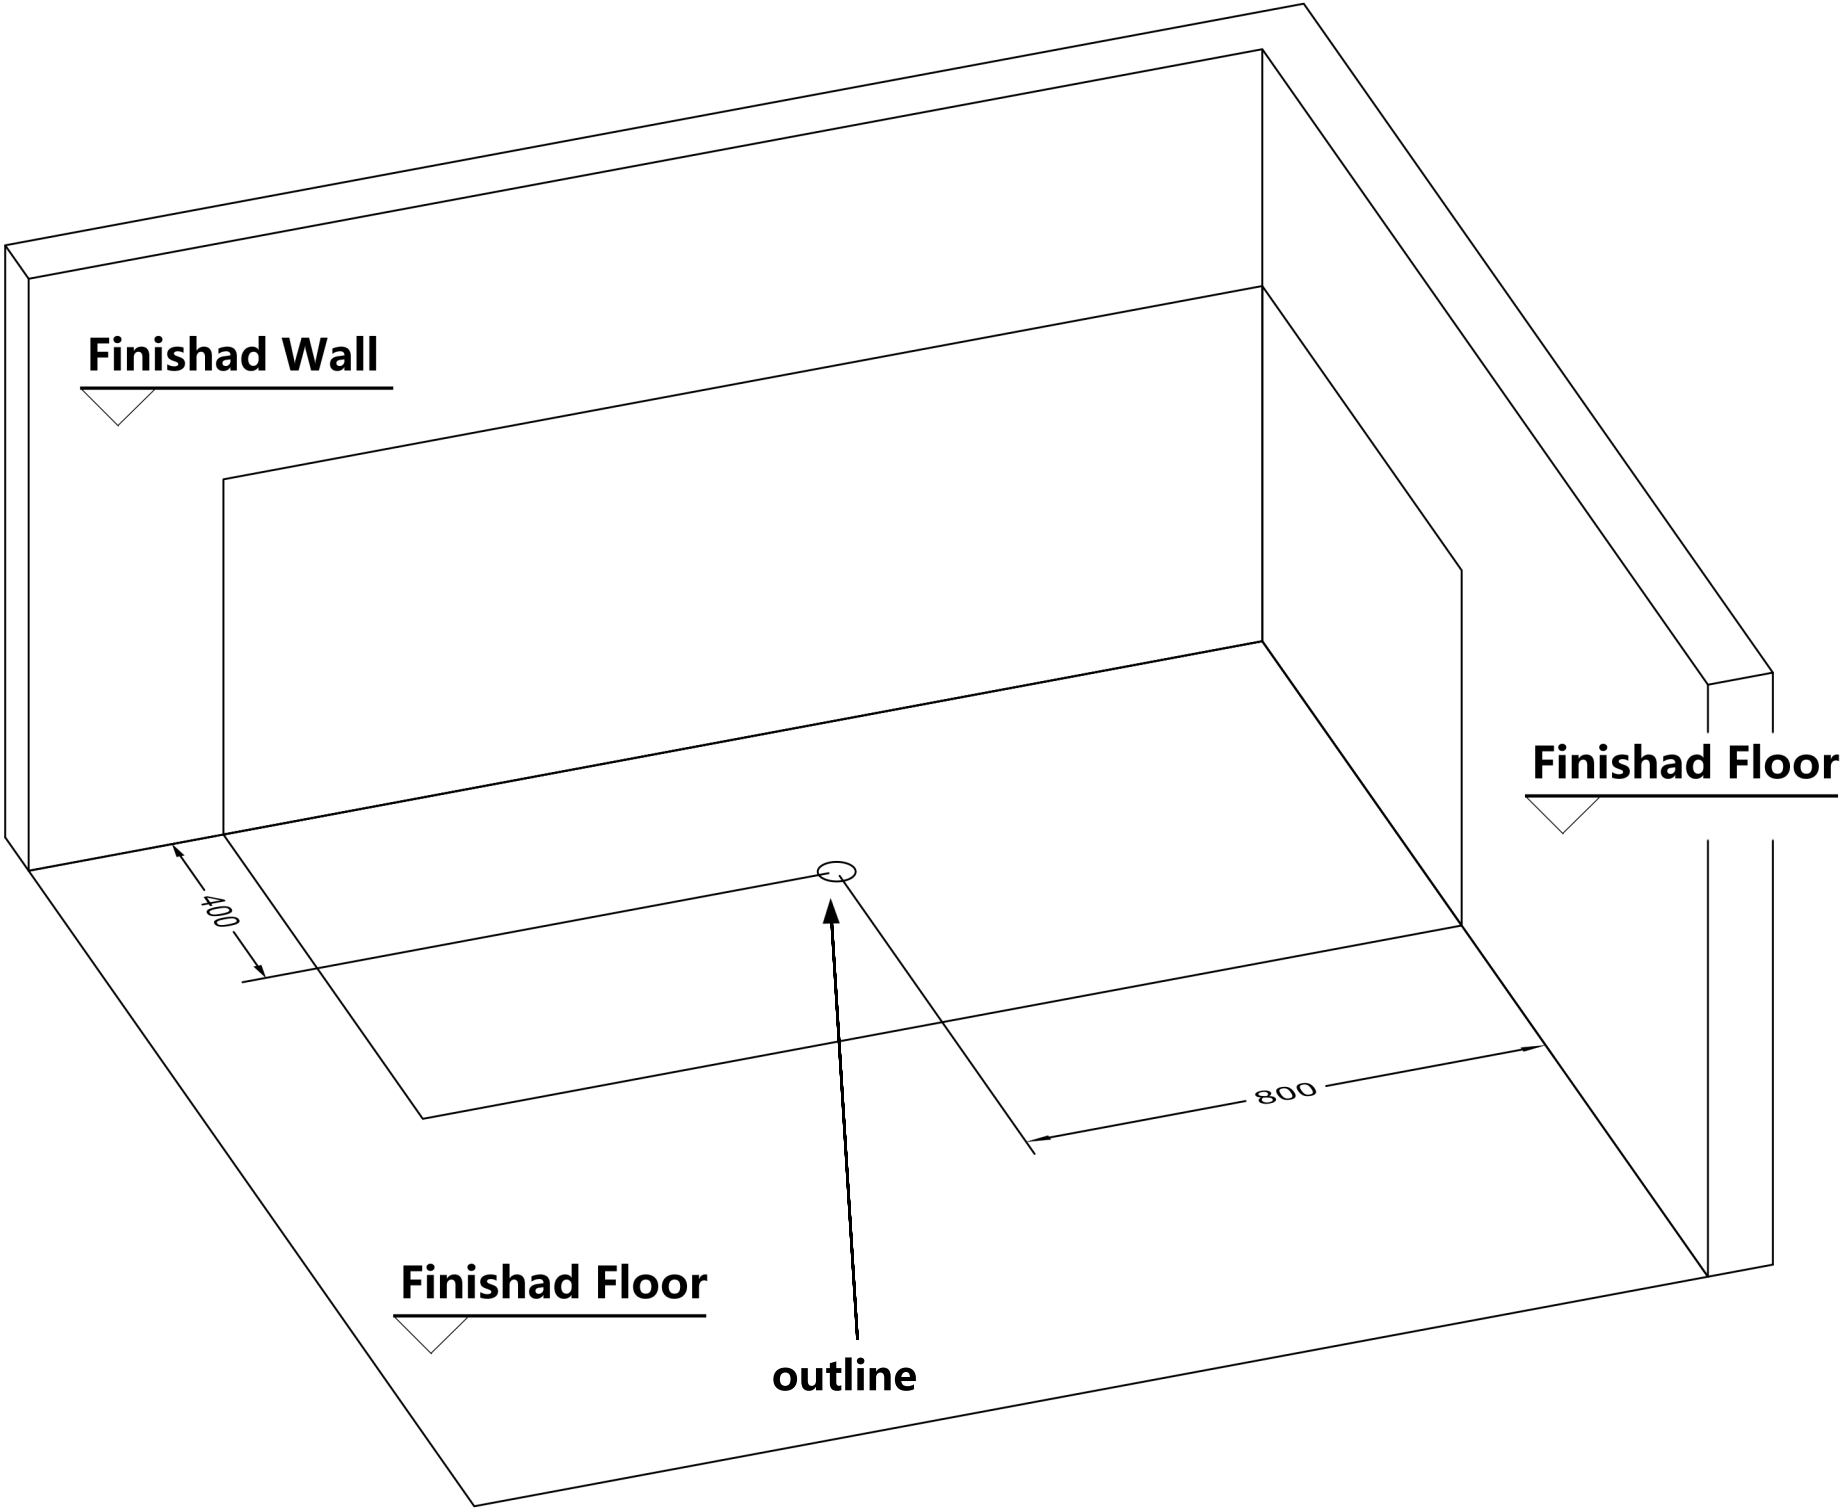
Finishad Wall
Finishad Floor
400
800
Finishad Floor
outline